REV.	LOC.	REVISION	DATE

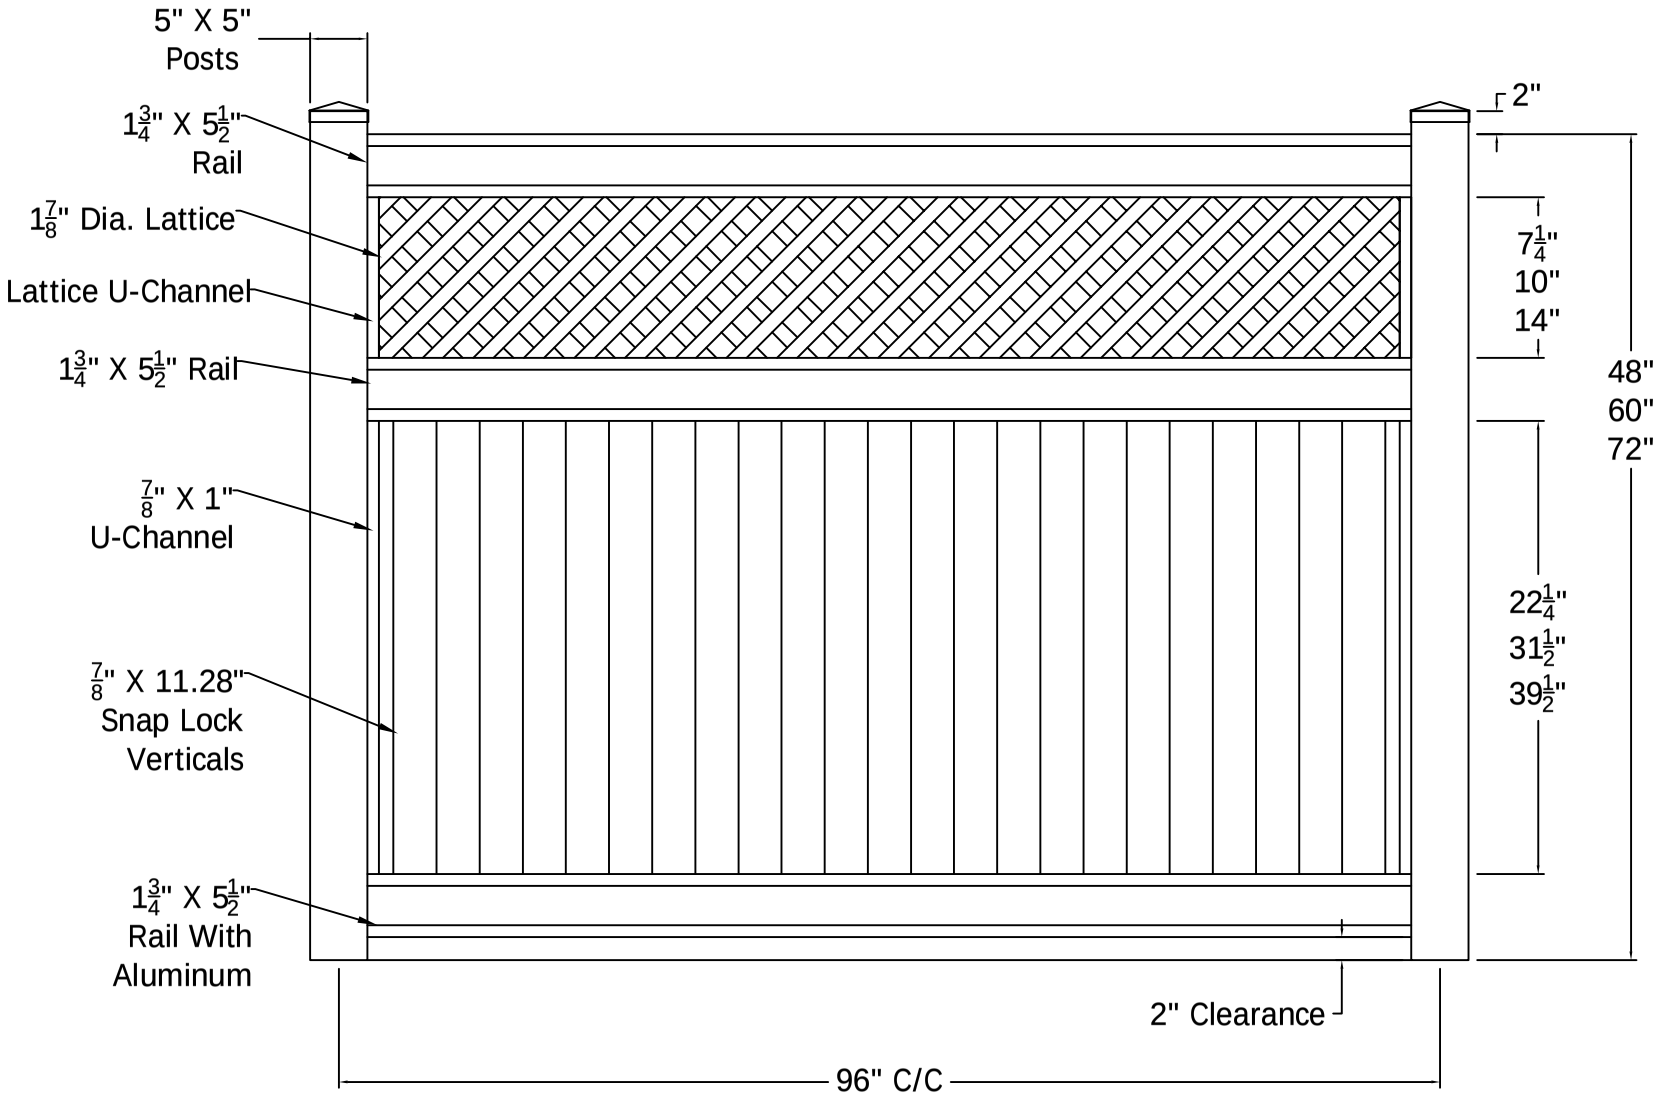

Polyvinyl Fence Systems

DSI Digger Specialties Inc.
3446 US 6 EAST
Bremen, IN 46506
diggerspecialties.com

DRAWN BY: EH	STYLE: **Majestic**
DATE DRAWN: 01-11-2019	
SCALE = 1":1"	AS SHOWN: 72" T Majestic
DRAFT NO.: 20190111-1E	LOC: Z:\Vinyl\Polyvinyl Fence\Majestic\Updated Standard Drawings — REV.